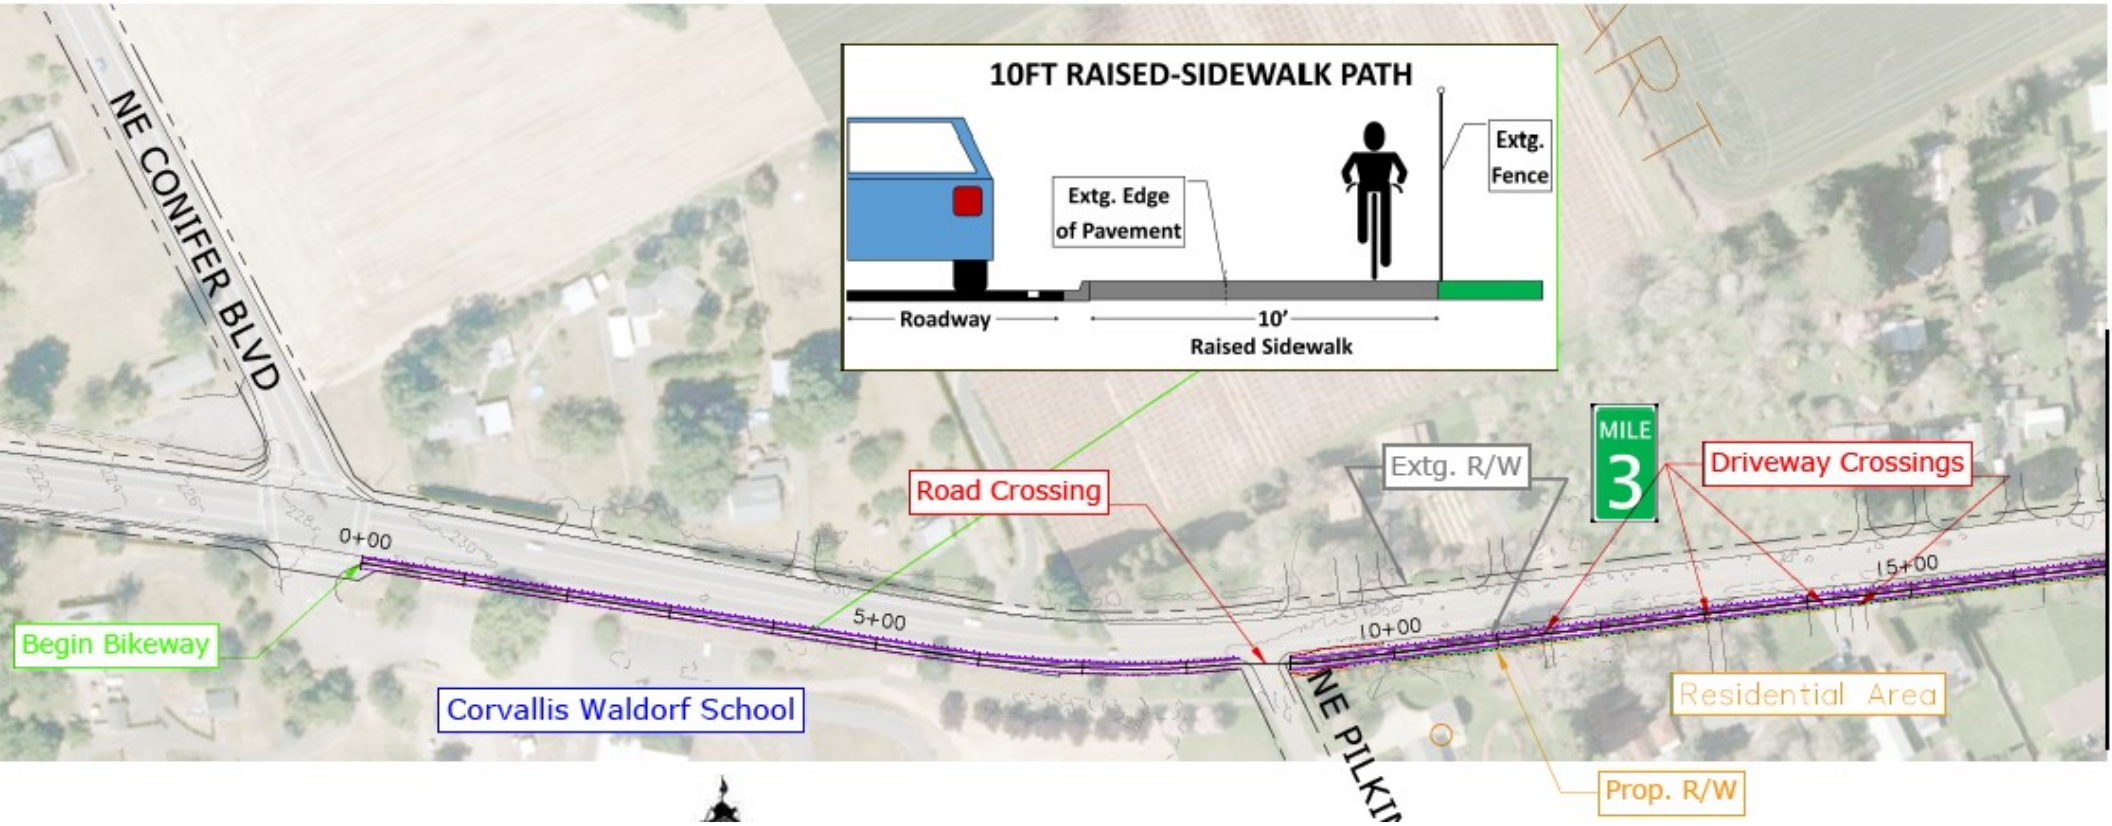
10FT RAISED-SIDEWALK PATH
Extg. Edge of Pavement
Extg. Fence
Roadway
10'
Raised Sidewalk
NE CONIFER BLVD
Road Crossing
Extg. R/W
MILE 3
Driveway Crossings
0+00
5+00
10+00
15+00
Begin Bikeway
Corvallis Waldorf School
Residential Area
Prop. R/W