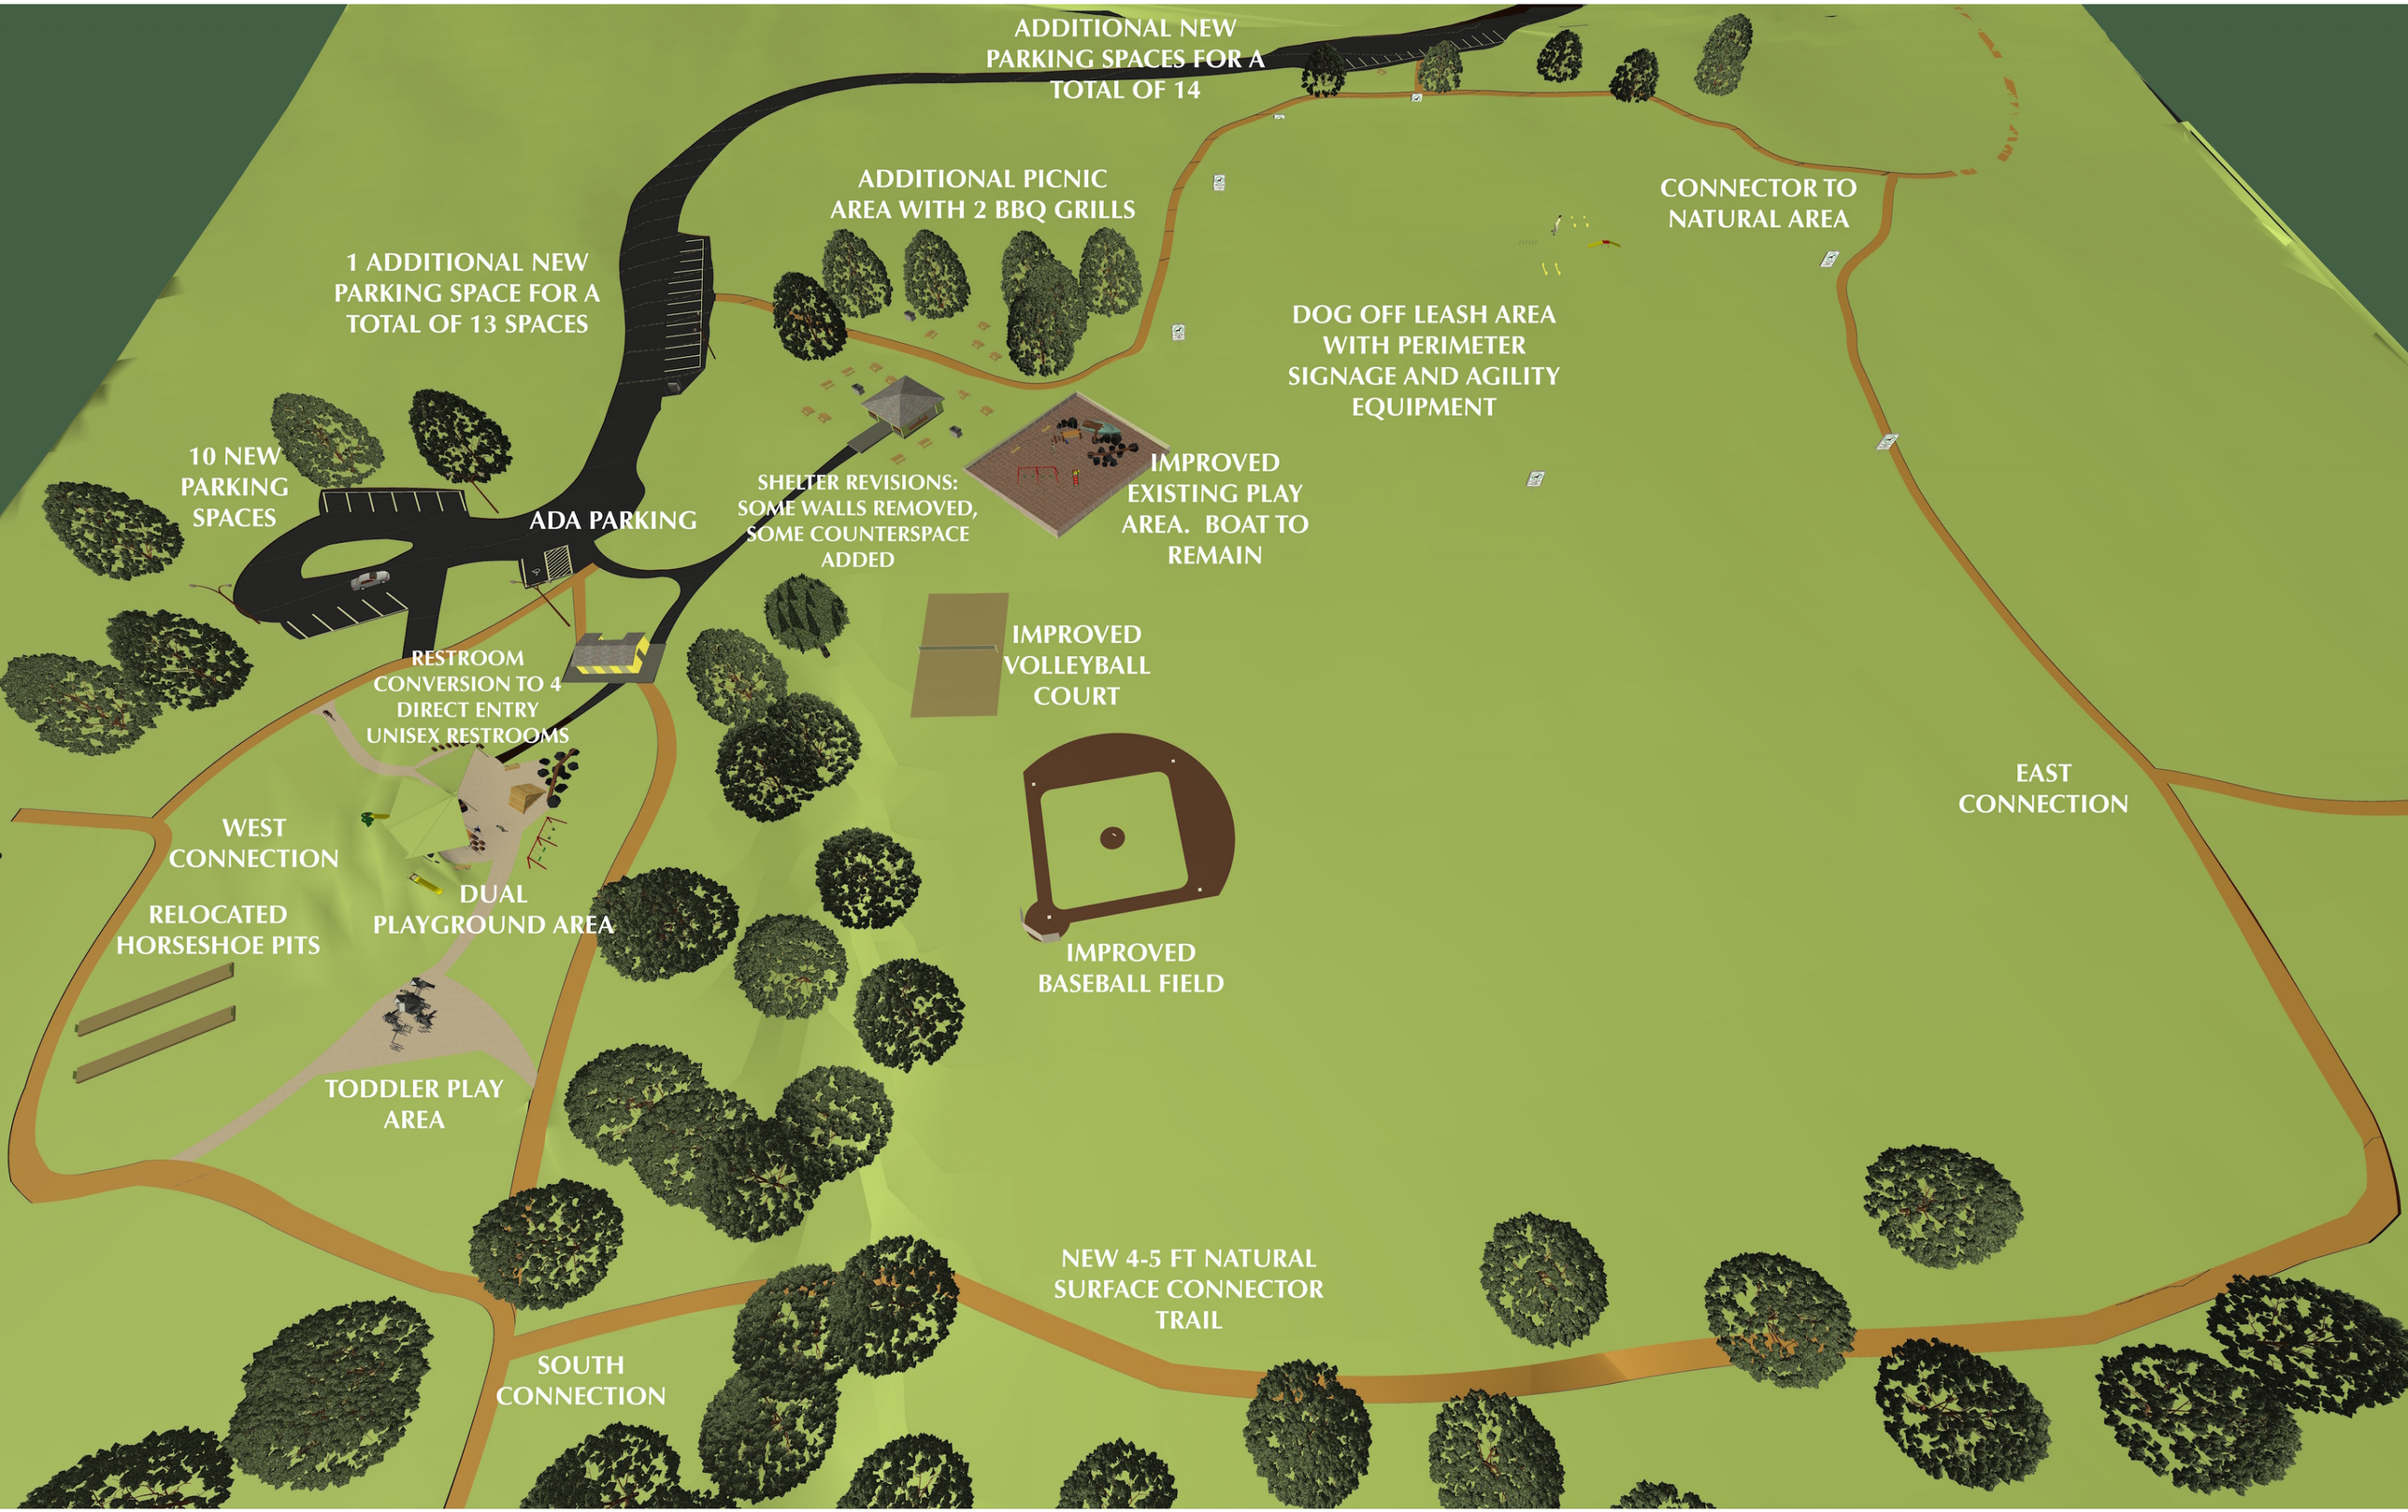
ADDITIONAL NEW PARKING SPACES FOR A TOTAL OF 14
ADDITIONAL PICNIC AREA WITH 2 BBQ GRILLS
CONNECTOR TO NATURAL AREA
1 ADDITIONAL NEW PARKING SPACE FOR A TOTAL OF 13 SPACES
DOG OFF LEASH AREA WITH PERIMETER SIGNAGE AND AGILITY EQUIPMENT
10 NEW PARKING SPACES
ADA PARKING
SHELTER REVISIONS: SOME WALLS REMOVED, SOME COUNTERSPACE ADDED
IMPROVED EXISTING PLAY AREA. BOAT TO REMAIN
IMPROVED VOLLEYBALL COURT
RESTROOM CONVERSION TO 4 DIRECT ENTRY UNISEX RESTROOMS
EAST CONNECTION
WEST CONNECTION
DUAL PLAYGROUND AREA
RELOCATED HORSESHOE PITS
IMPROVED BASEBALL FIELD
TODDLER PLAY AREA
NEW 4-5 FT NATURAL SURFACE CONNECTOR TRAIL
SOUTH CONNECTION