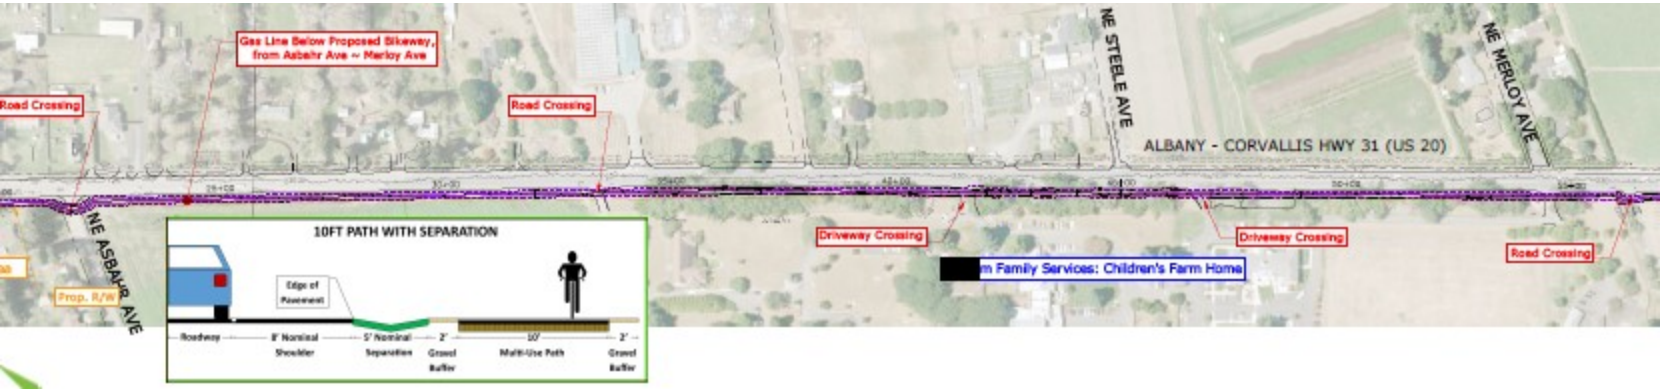
Gas Line Below Proposed Bikeway, from Asbahr Ave ~ Merloy Ave
Road Crossing
Road Crossing
NE STEELE AVE
NE MERLOY AVE
ALBANY - CORVALLIS HWY 31 (US 20)
NE ASBAHR AVE
Prop. R/W
Driveway Crossing
Driveway Crossing
Road Crossing
[redacted]m Family Services: Children's Farm Home
10FT PATH WITH SEPARATION
Edge of Pavement
Roadway
8' Nominal Shoulder
5' Nominal Separation
2' Gravel Buffer
10' Multi-Use Path
2' Gravel Buffer